


580-E-2
S. L. & U. R. R.
Fifth South Freight Line
9th West to Academy Ave.
Nov. 2, 1916.
Office of Ch. Engr.
Drawing No. 280-E-2

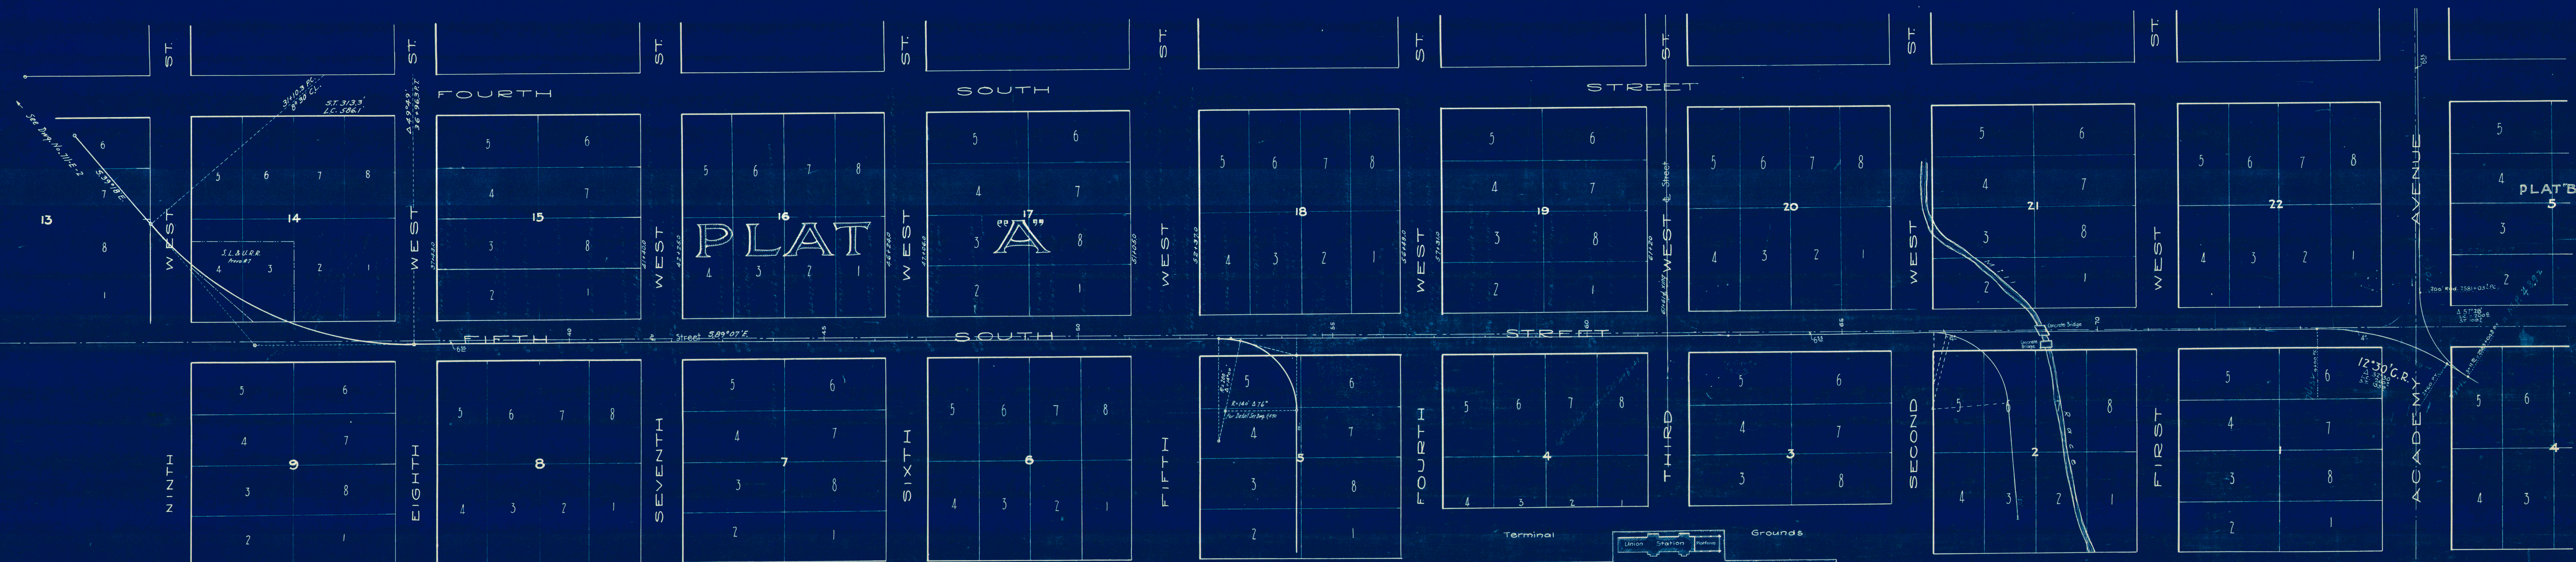

S. L. & U. R. R.
Plan of
Fifth South Freight Line
9th West to Academy Ave.
Nov. 2, 1916.
Office of Ch. Engr.
Drawing No. 280-E-2